

MODEL: 4LRS4836B5B*

BARRIER FREE


*ALL ACCESSORIES OPTIONAL

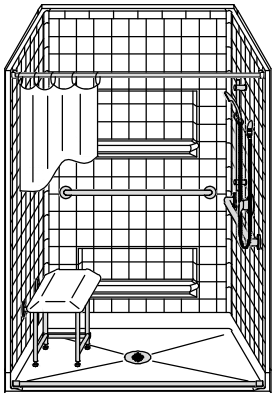


PERSPECTIVE VIEW - N.T.S.
MODEL SHOWN HERE AS:
RIGHT PLUMBING
LEFT SEAT

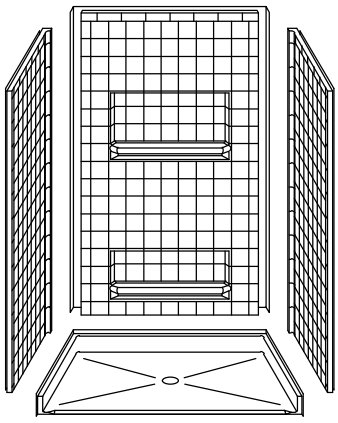

ASSEMBLY VIEW - N.T.S.

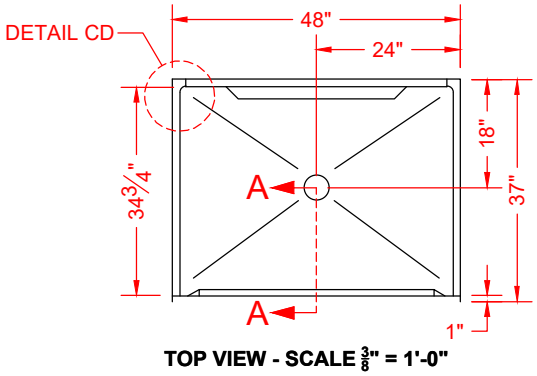

TOP VIEW - SCALE ⅜" = 1'-0"

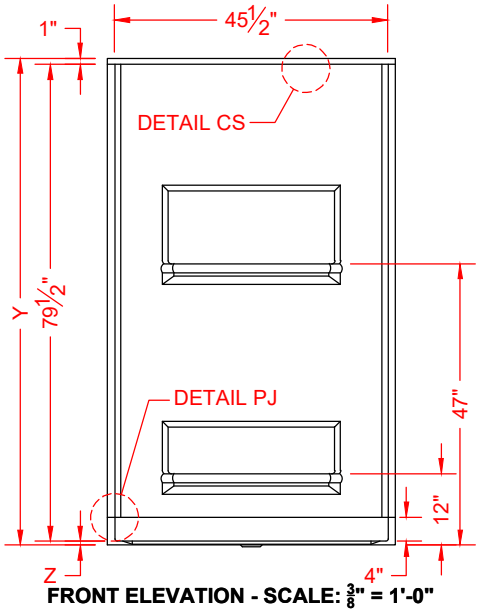

FRONT ELEVATION - SCALE: ⅜" = 1'-0"

SEE OVER

Features:

-Molded, four- piece gelcoat/fiberglass shower module
-"RealTile" wall finish, white (standard)
-Integral full wood backing for strength and unlimited accessory placement
-Available in various threshold heights
-On all threshold heights 1-1/2" or taller, no mud set is required
-On all threshold heights 1-1/4" or shorter, no mud set is required, but an adhesive kit is supplied

*OTHER THRESHOLD HEIGHTS AVAILABLE UPON REQUEST

MODEL #	UNIT HEIGHT Y	THRESHOLD HEIGHT Z*
4LRS4836B5B	81-1/8"	5/8" MIN.
4LRS4836B2B	82-1/2"	2" MAX.

*** - SEE BACK FOR DETAIL SECTIONS**

PRODUCT SPECIFICATIONS:

-Multi-piece shower module shall be constructed of gelcoat/fiberglass with full integral plywood backing
-Rough-In: Stud opening +1/8" to +1/4" Nominal Dimensions.

C.S.I. FORMAT SPECIFICATION TEXT AVAILABLE

PRODUCT INFORMATION:

-Accessories: Factory installed, unless prone to damage during installation/shipping. Polished chrome/satin stainless standard, others available.
-Colors: White as standard, others to match any major fixture manufacturer
-Custom curb heights, other than shown, are available (between min. and max.)

OPTIONAL ACCESSORIES:

INSTALLED BY OTHERS:
-Seat, folding
-Grab bar
-Soap dish
-Mixing valve, pressure-balancing, lever handle, pre-plumbed tree to supply elbow
-Curtain rod brackets
-Curtain and rod
-T-shaped WaterStopper kit
-Semi-permanent threshold adapter
-No-caulk brass drain

CODES:

Designed and manufactured in compliance with the following standards and codes:
-A.N.S.I. Z124.2 Standards for Plastic Showers


NOTICE OF LIMITATION:

-Adhere to floor as required
Does not meet:
-I.P.C. International Plumbing Code
-U.P.C. Uniform Plumbing Code

bestbath Intelligent Designs


We reserve the right to make revisions without notice in the design of fixtures or in packaging unless this right has specifically been waived at the time the order is accepted.

☐ 4LRS4836B5B

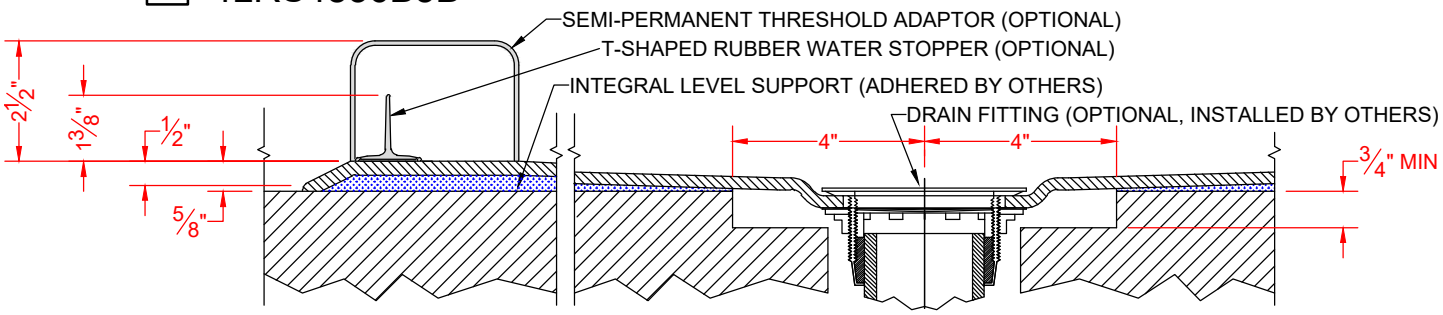


SECTION A-A - SCALE: 3" = 1'-0"

☐ 4LRS4836B2B

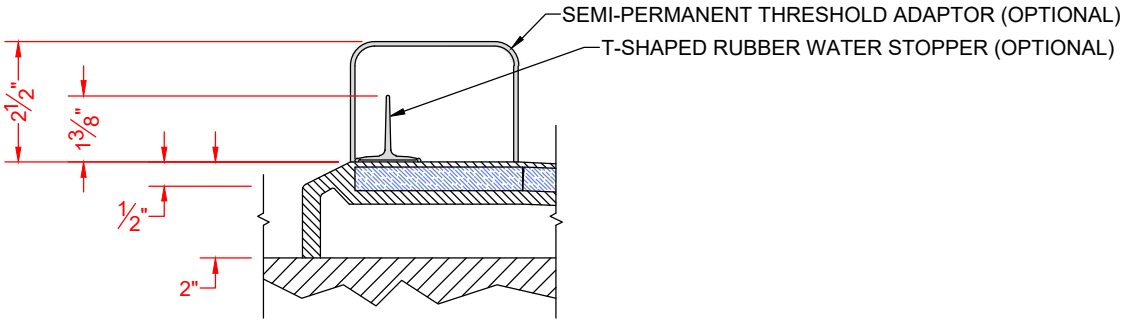


SECTION A-A - SCALE: 3" = 1'-0"


****OTHER THRESHOLD HEIGHTS AVAILABLE UPON REQUEST****

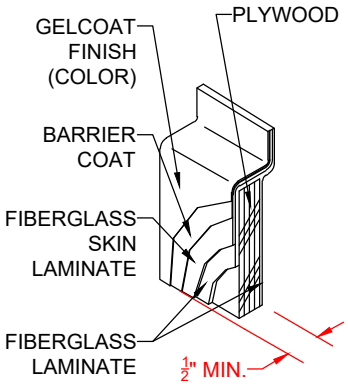

DETAIL CS - SCALE: N.T.S.
CROSS SECTION DETAIL

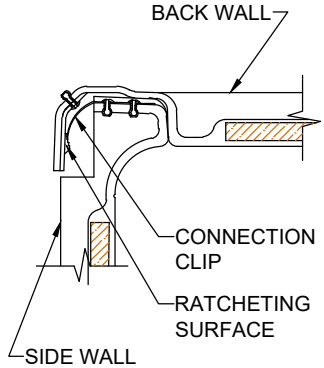

DETAIL CD - SCALE: 3" = 1'-0"
CORNER DETAIL

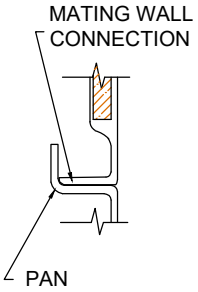

DETAIL PJ - SCALE: 3" = 1'-0"
PAN JOINT DETAIL